


Effluent Pumping System for Cold Weather Applications (db style) with ClickTight Control System

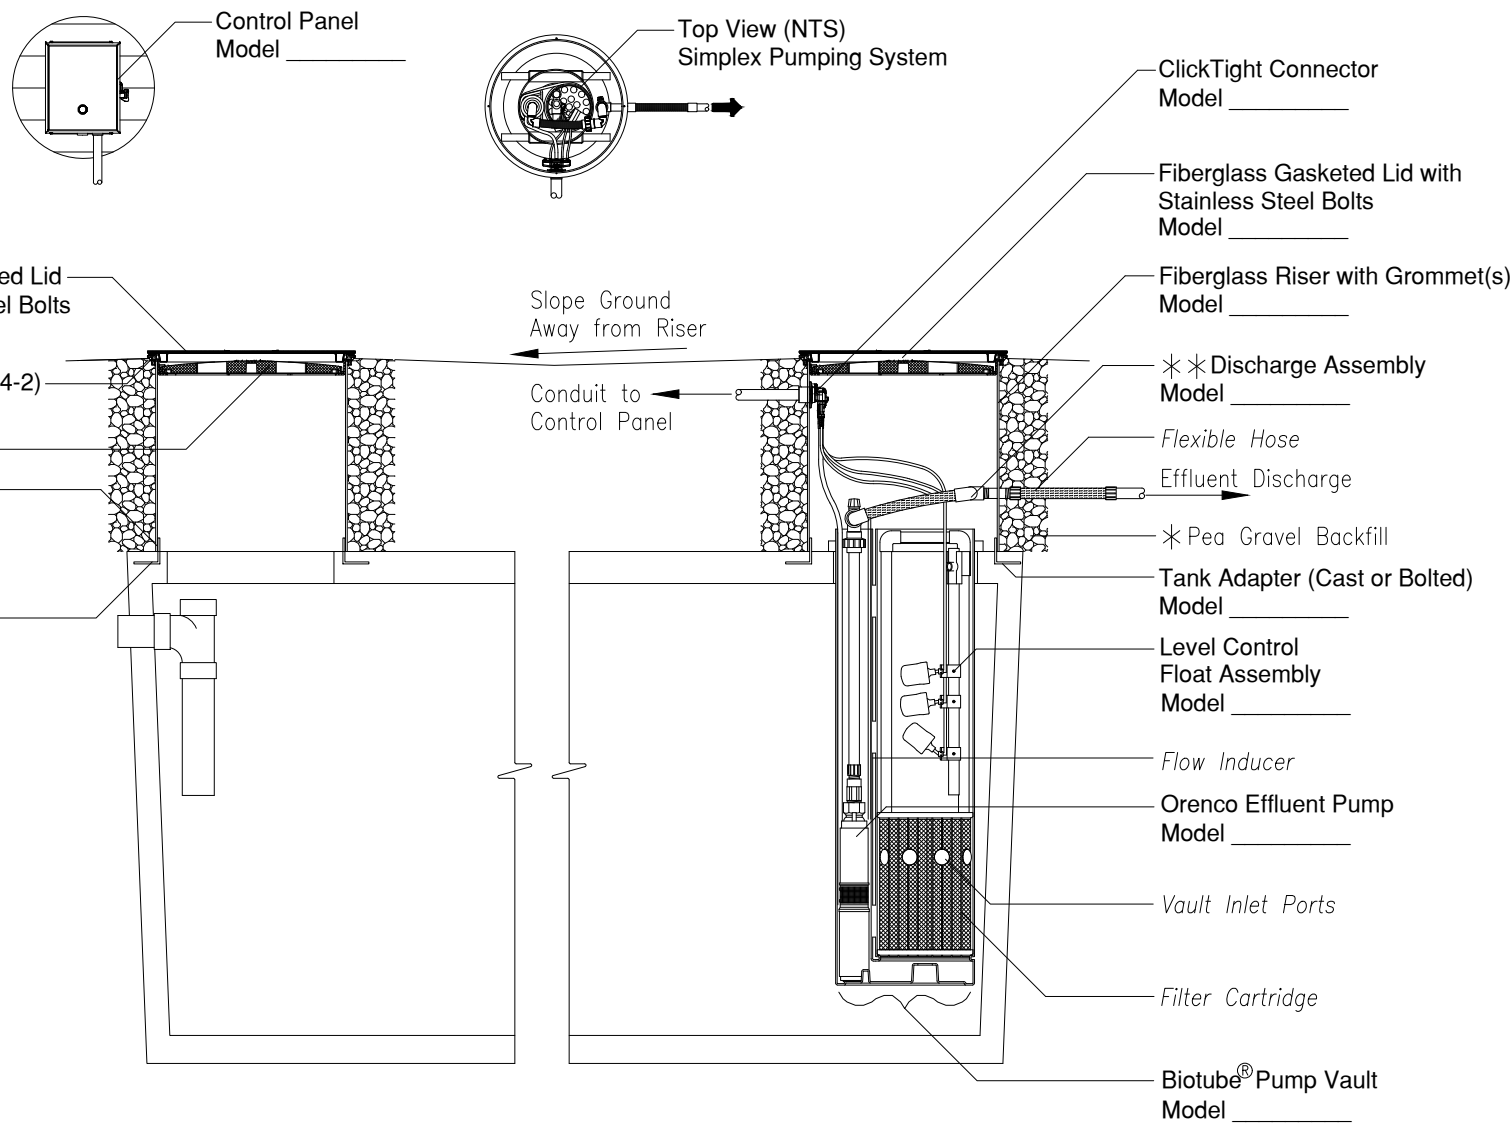

Scale: 1" = 2'-0"



* Pea Gravel Backfill Recommended to Help Prevent Frost Heave
** Discharge Line and Distribution System Must be Configured to Allow Complete Drainage. (distribution system not shown)