Effluent Pumping System - Duplex

Scale: 1" = 2'

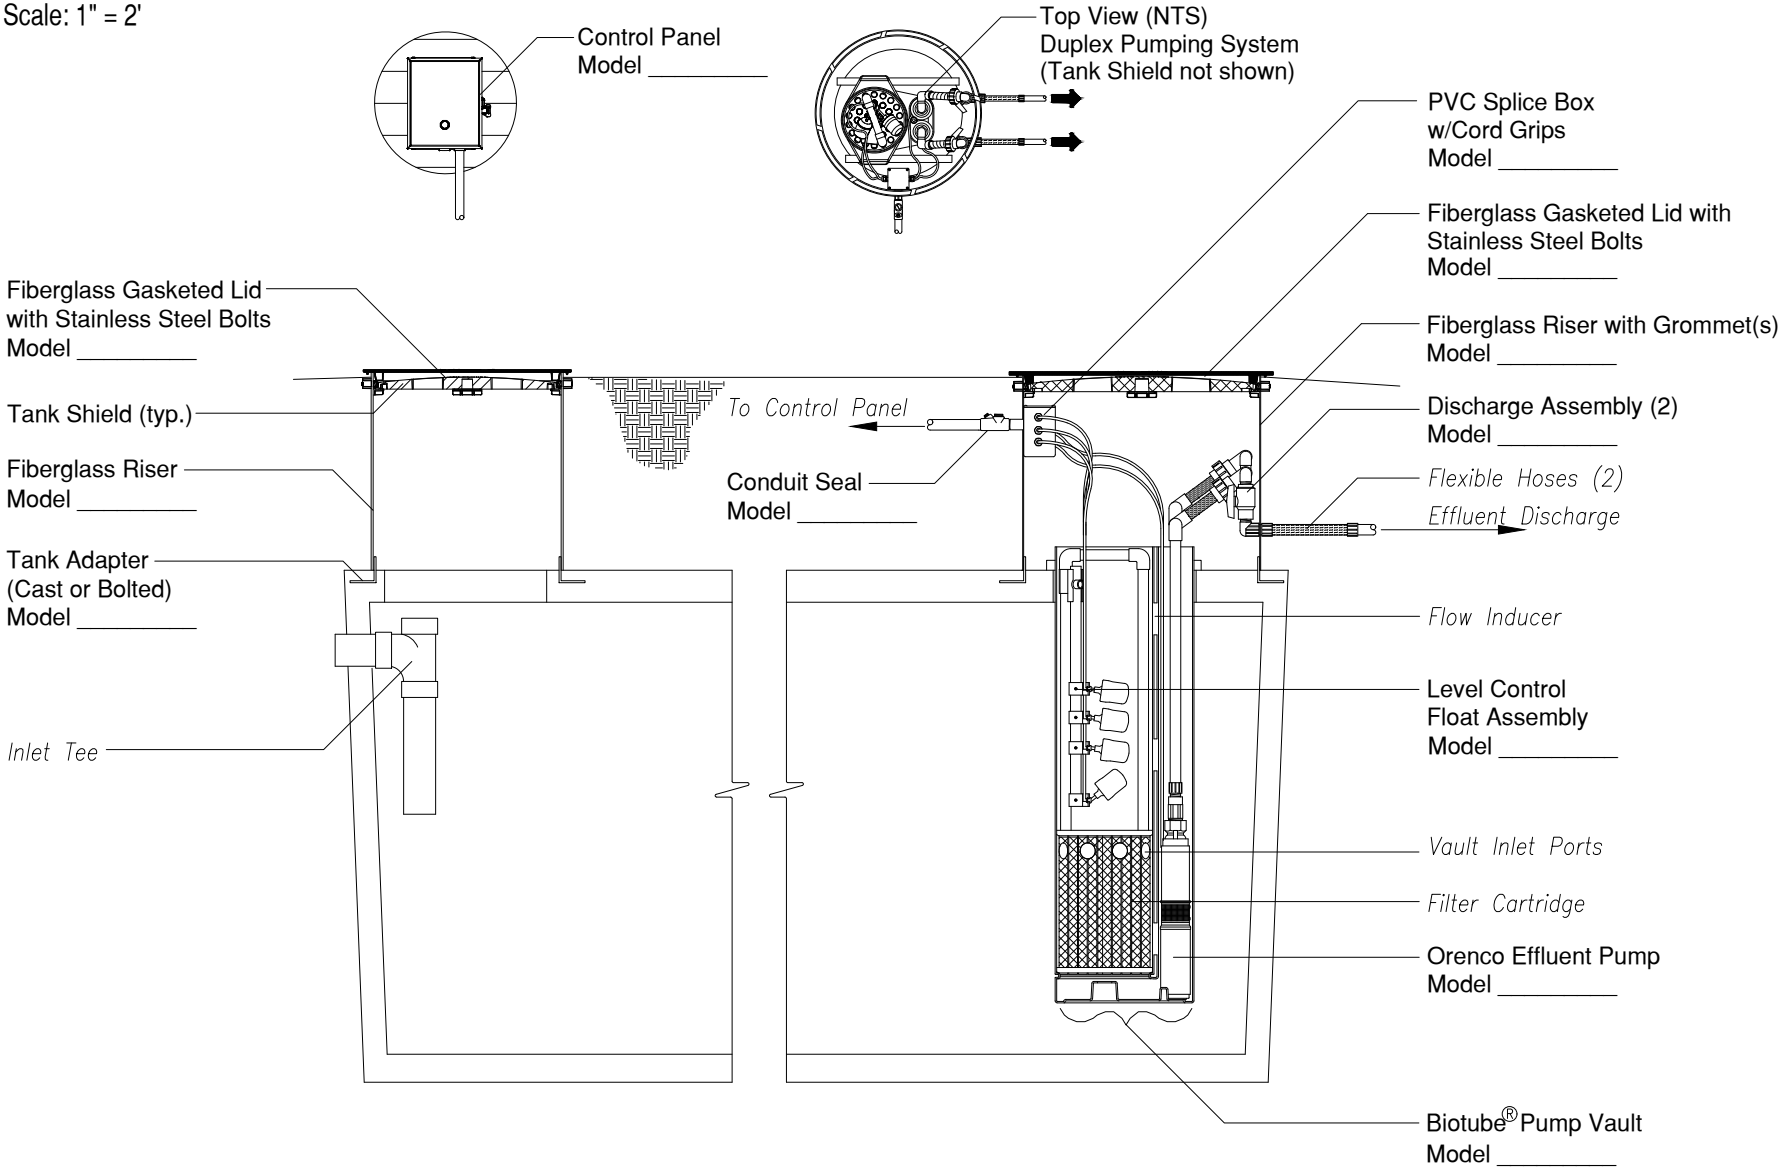

© 2022, Orenco Systems, Inc.

NDW-TD-EPS-DAX-01
Rev. 5.0 (08/22)